BLD2022-01456

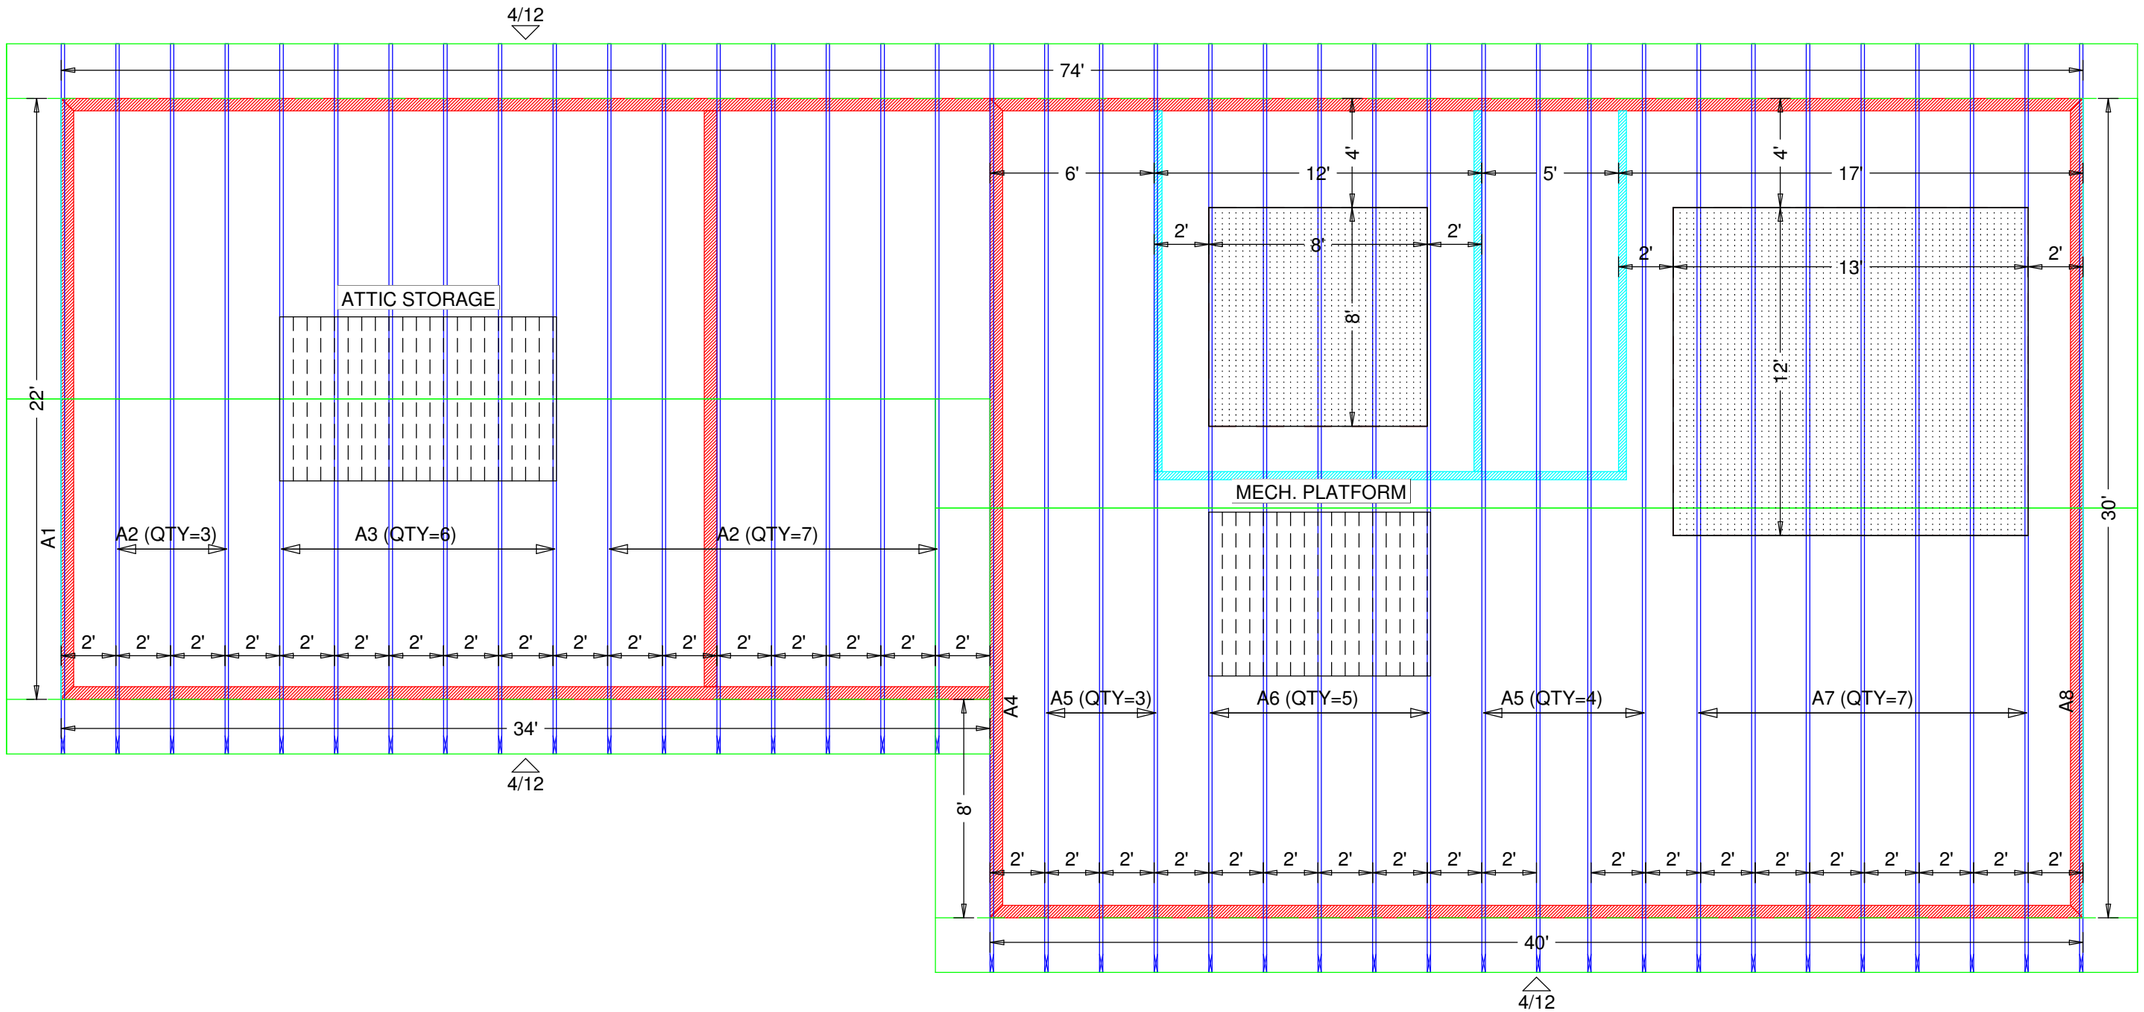

WALL LEGEND:

8' BEARING WALL

8' NON BEARING WALL

2X4 HEEL
UNLESS OTHERWISE NOTED

DC1803 ROOF LAYOUT CHADHA 4-4-2022

This set of plans MUST be kept on the job at all time and it is unlawful to make any changes or alterations on same without written permission from City of Modesto Building Safety

REVIEWED FOR CODE COMPLIANCE

BY ggomes 07/21/2022

The stamping of this plan SHALL NOT be held to permit or to be an approval of the violation of any provisions of any Ordinance or Law. Occupancy of structure not permitted until after final approval.

TRUSS ENGINEERING INC.
Office Phone: 209.527.6387
Fax: 209.527.4617
E-Mail: TrussEngineering@att.net

Description: CHADHA RESIDENCE
Address: 105 LITA CT. MODESTO, CA.
Designer Name: Truss Engineering
Job Number: DC1803
Todays Date: 04-04-2022

JOB NO:
DC1803

PAGE NO:
1 OF 1